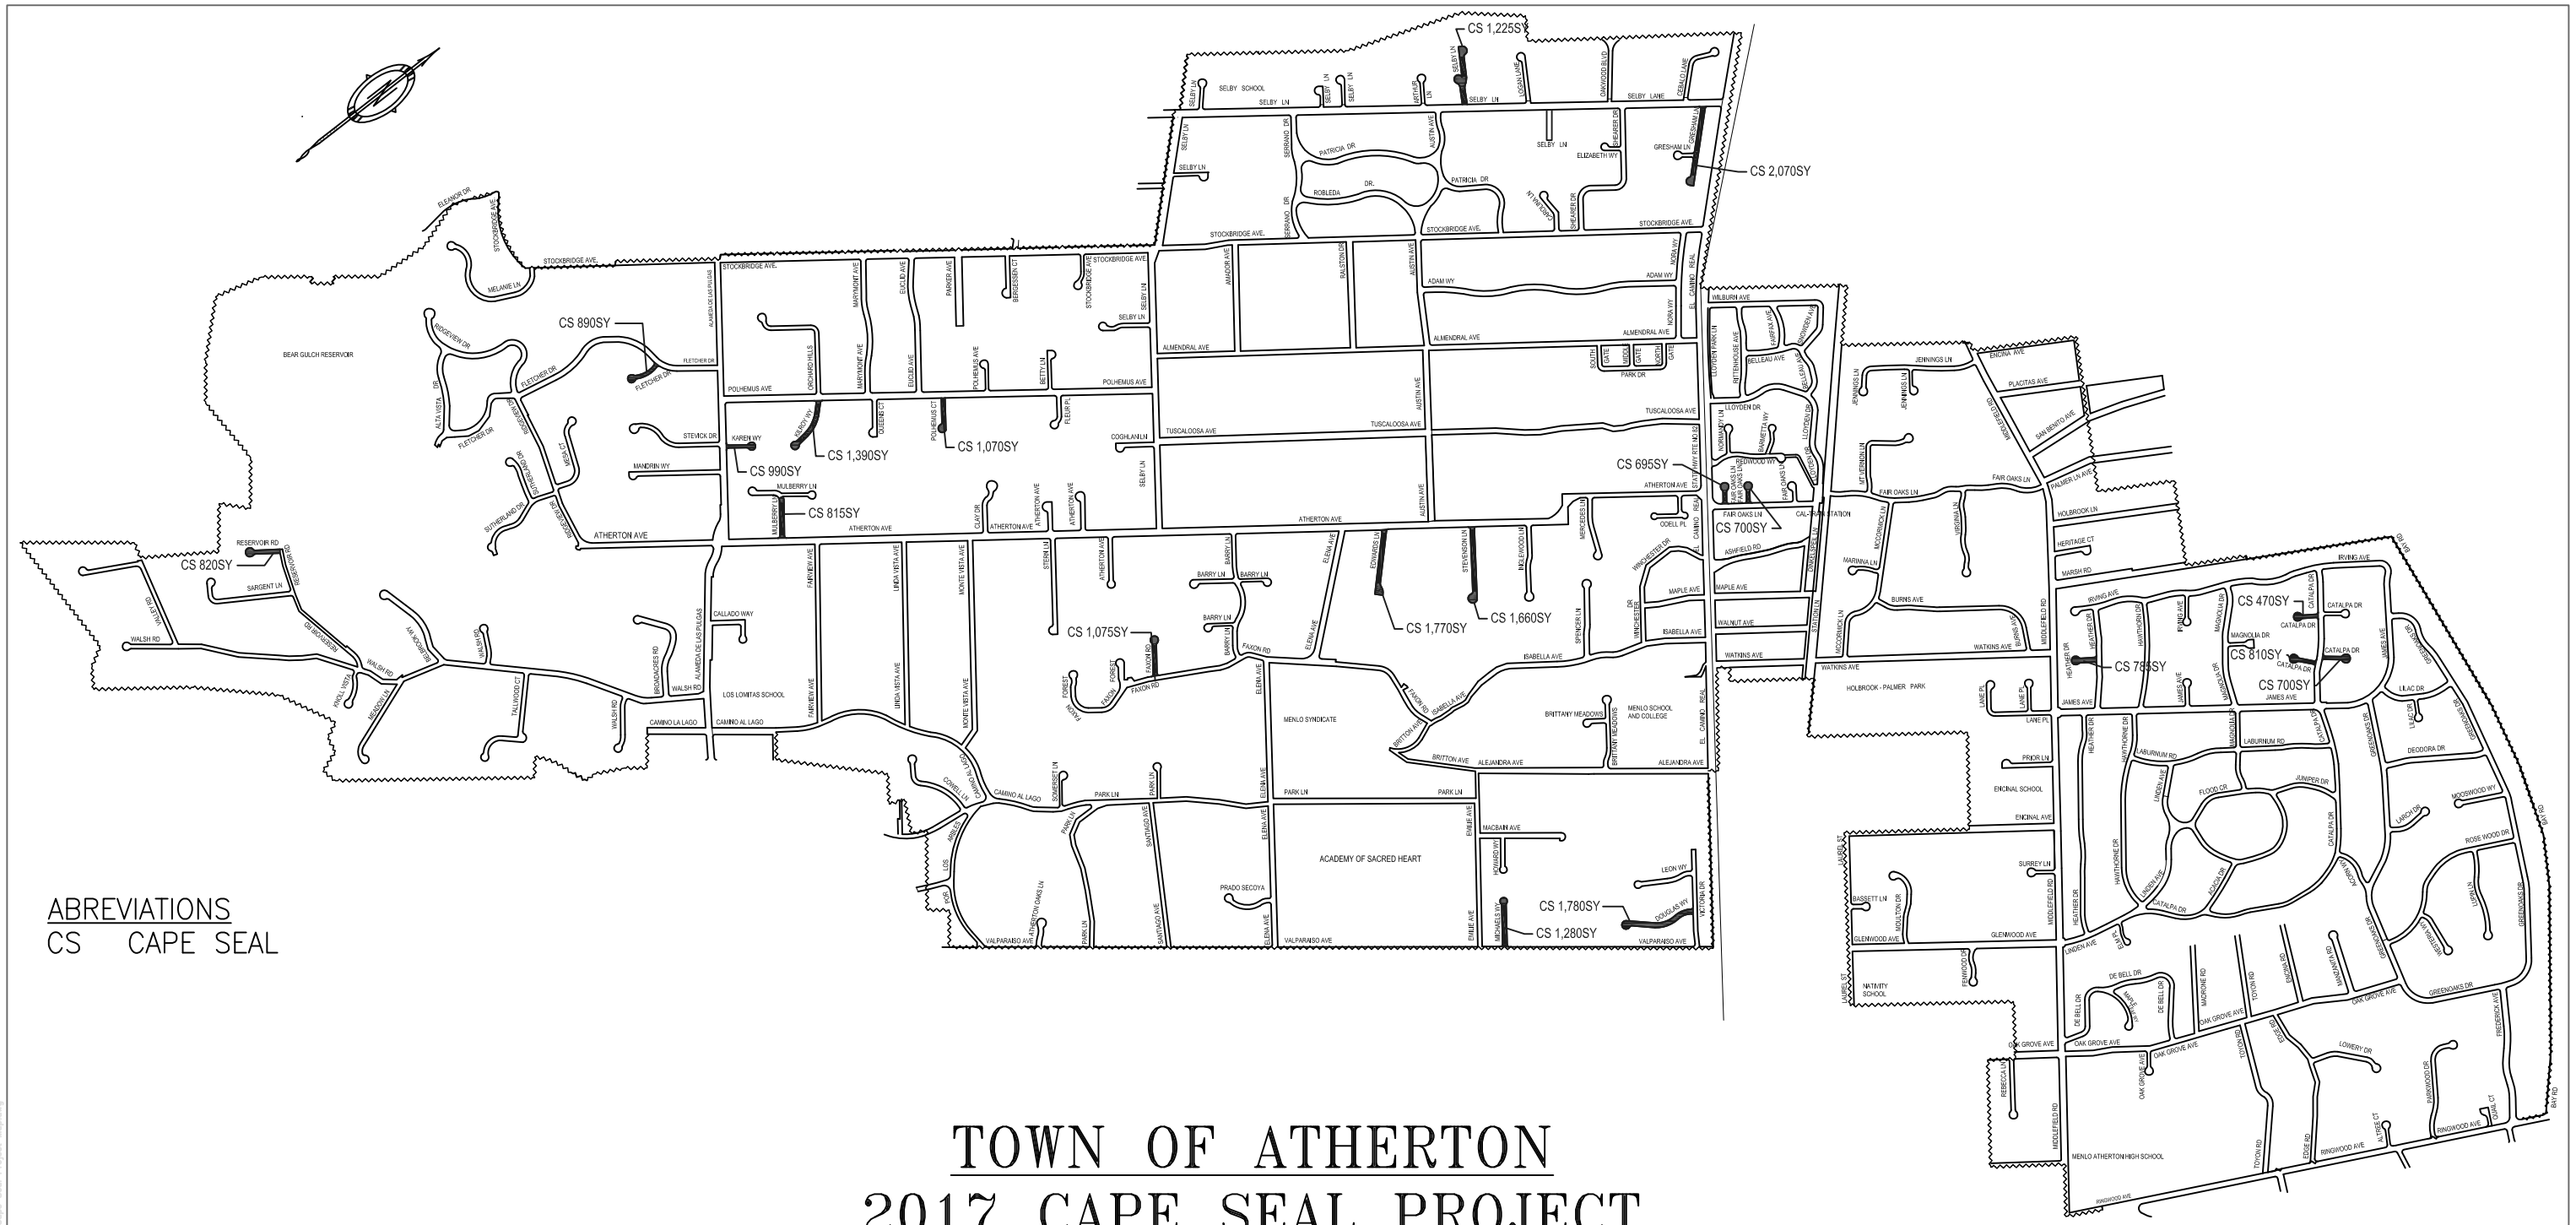

ABREVIATIONS

CS CAPE SEAL

TOWN OF ATHERTON
2017 CAPE SEAL PROJECT
PROJECT # 56077

NO.	DATE	DESCRIPTION	BY
1		PLANS FOR BID	DGH

REGISTERED CIVIL ENGINEER DATE

PLANS APPROVAL DATE

TOWN OF ATHERTON
DEPARTMENT OF PUBLIC WORKS
91 ASHFIELD ROAD
ATHERTON, CA. 94027

THIS PLAN WAS PREPARED UNDER MY DIRECTION
APPROVED BY:

MICHAEL KASHIWAGI R.C.E. 33176
DIRECTOR OF PUBLIC WORKS

	By	Checked
DRAWN	D. HUYNH	M. HANNEMAN
DESIGN	D. HUYNH	M. HANNEMAN
QUANTITIES	By	Checked

SCALE: HORIZONTAL: NTS VERTICAL: NTS

TOWN OF ATHERTON
DEPARTMENT OF PUBLIC WORKS

0 1 2 3 4
ORIGINAL SCALE IS IN INCHES FOR REDUCED PLANS

2017 CAPE SEAL PROJECT

PROJECT MAP

DISREGARD PRINTS BEARING EARLIER PLOT DATES

DATE PLOTTED	SHEET	OF
04/27/17	1	1

DGN File: G:\Projects\CIP 16-17 Maintenance Projects\2017 Cape Seal Project\04000.01 - Cape Seal Project Map.dgn